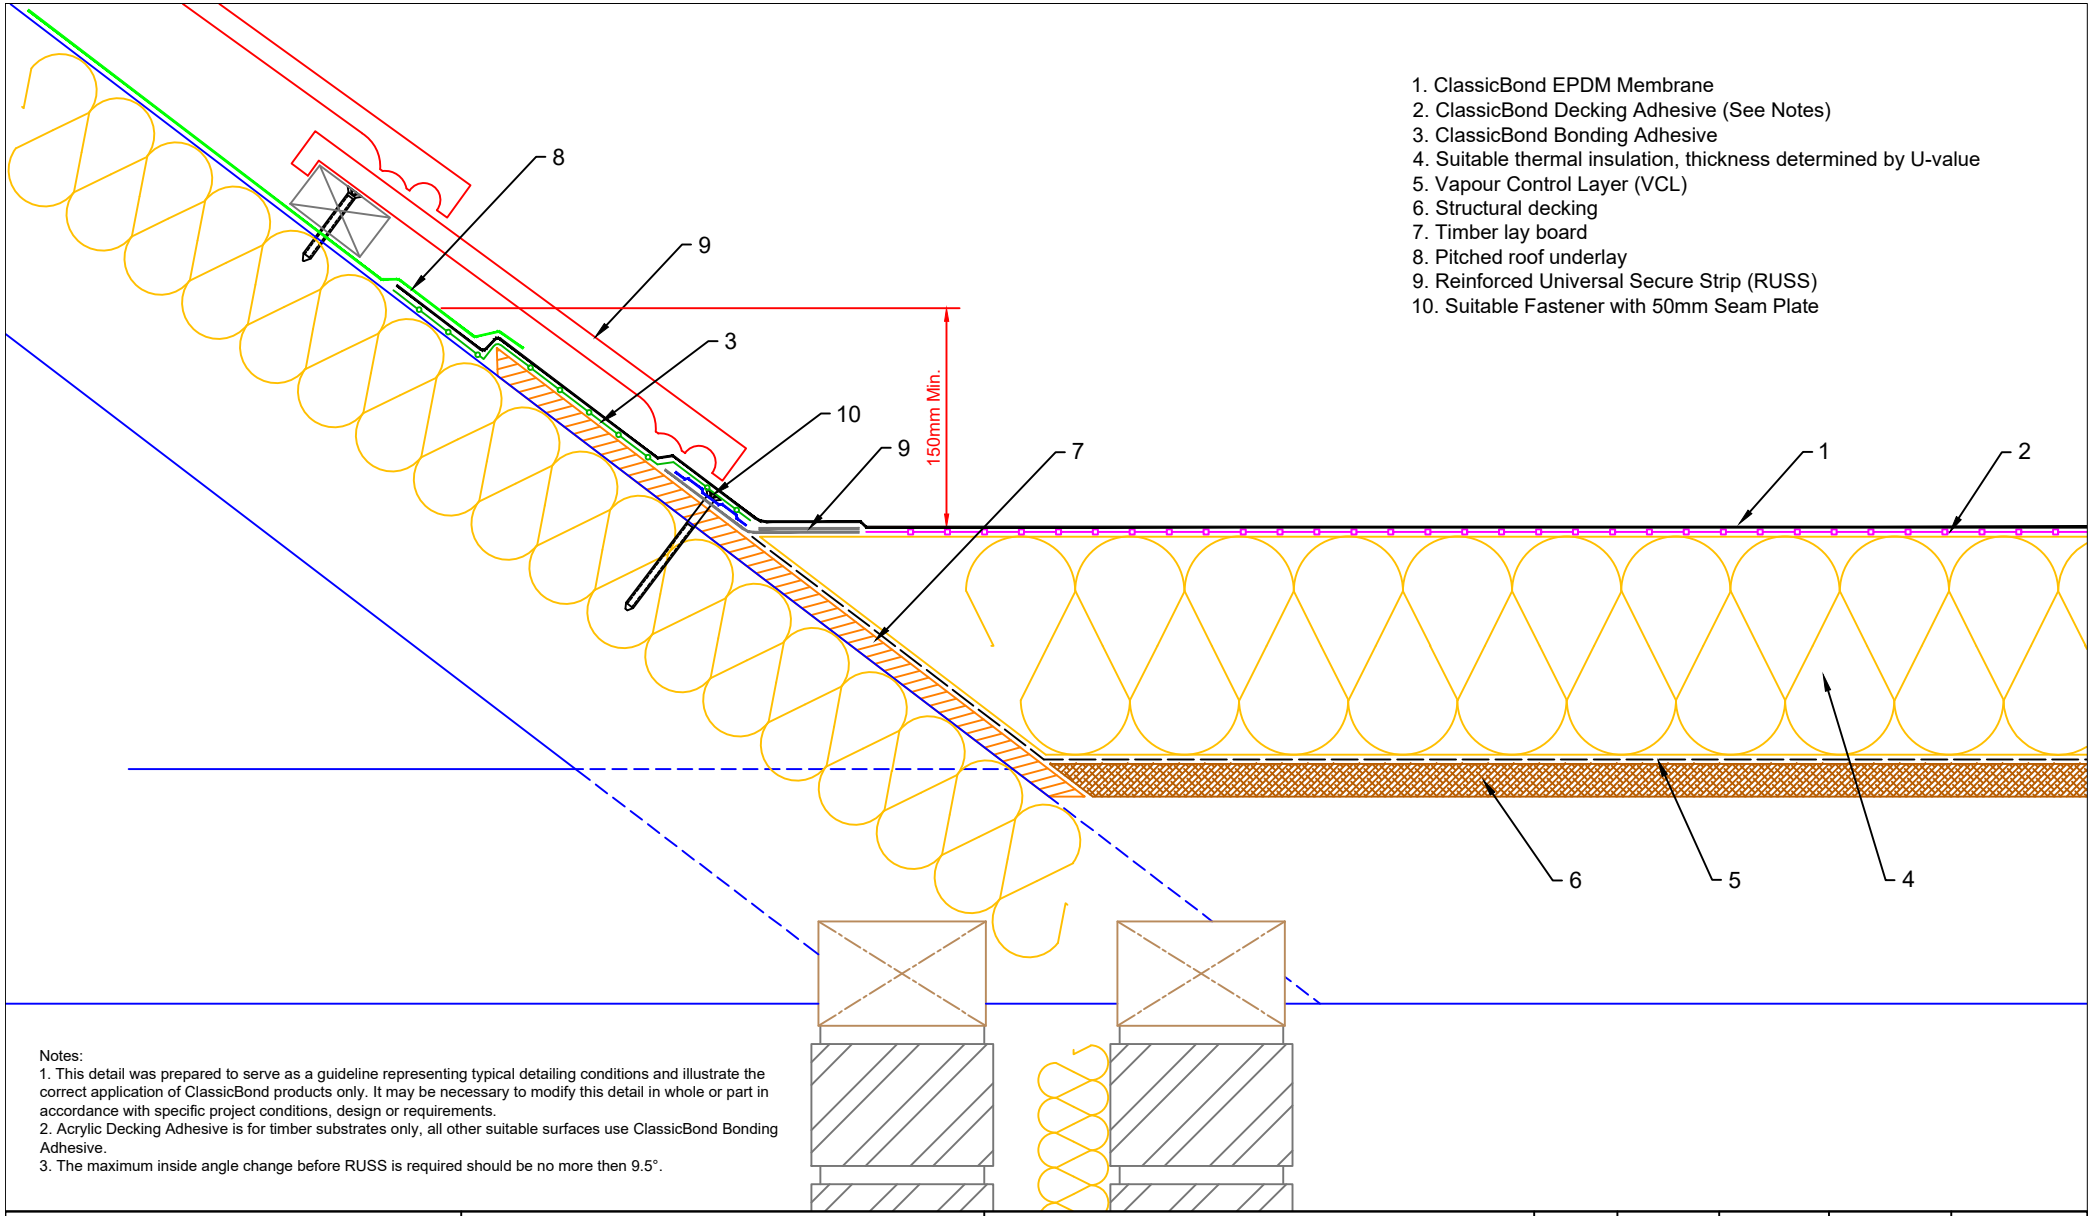

Notes:
1. This detail was prepared to serve as a guideline representing typical detailing conditions and illustrate the correct application of ClassicBond products only. It may be necessary to modify this detail in whole or part in accordance with specific project conditions, design or requirements.
2. Acrylic Decking Adhesive is for timber substrates only, all other suitable surfaces use ClassicBond Bonding Adhesive.
3. The maximum inside angle change before RUSS is required should be no more then 9.5°.

ClassicBond®
the original EPDM
www.classicbond.co.uk

Title
FLAT ROOF TO PITCH ROOF TERMINATION

Product
CB–T–1

Rev	Date	Comments
A	03.02.14	PRODUCTION Issue

Drawn	Checked	Approved	Scale	Date
MFO	DW	DW	1: 4@A4	03.02.14

Status
PRODUCTION

Drawing No: CB/T/1
Rev: B